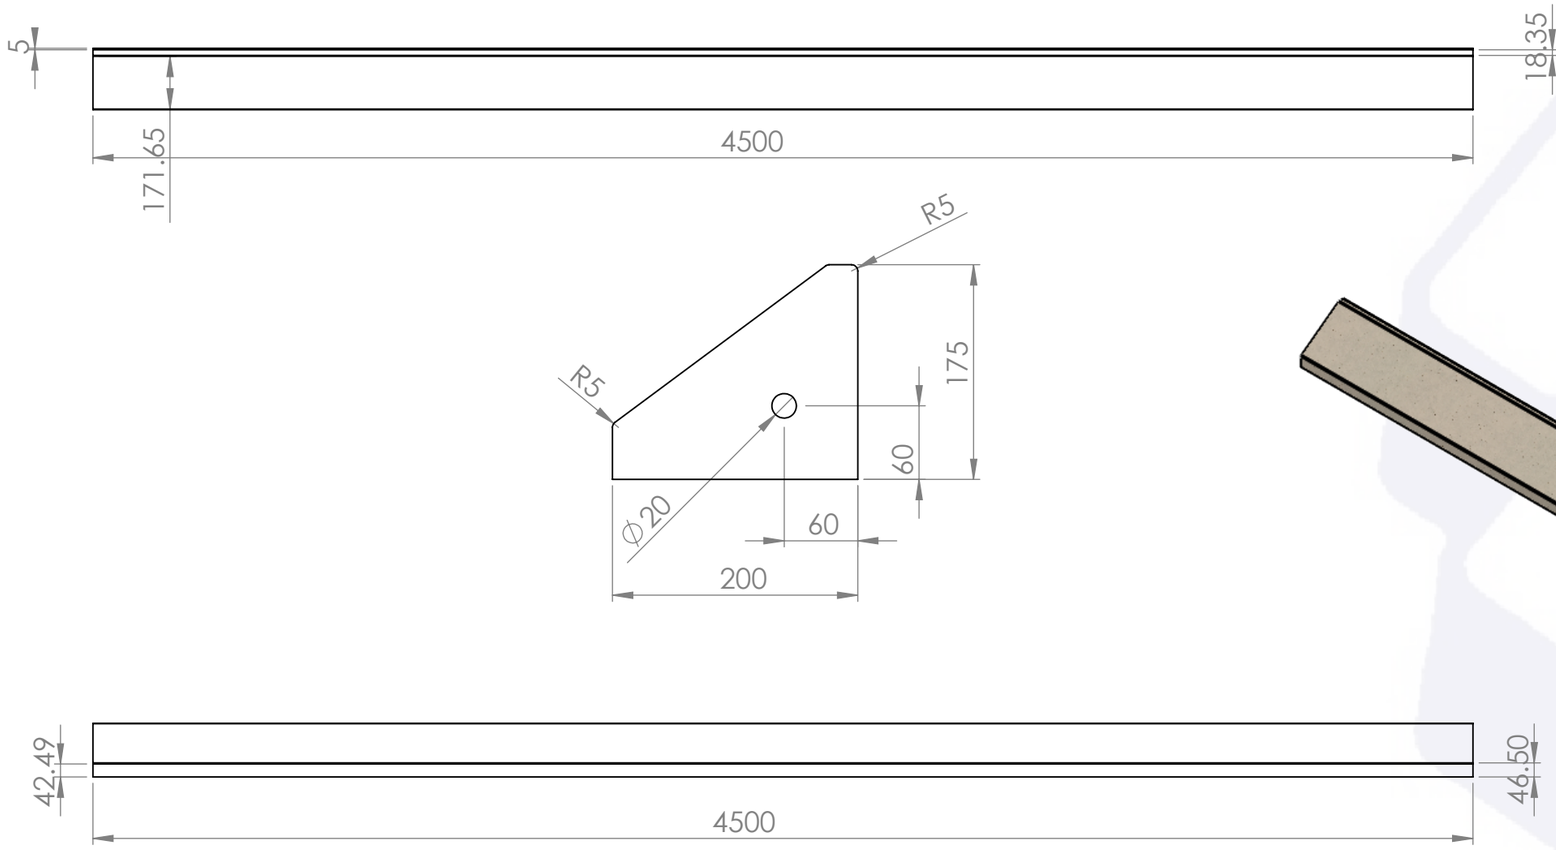

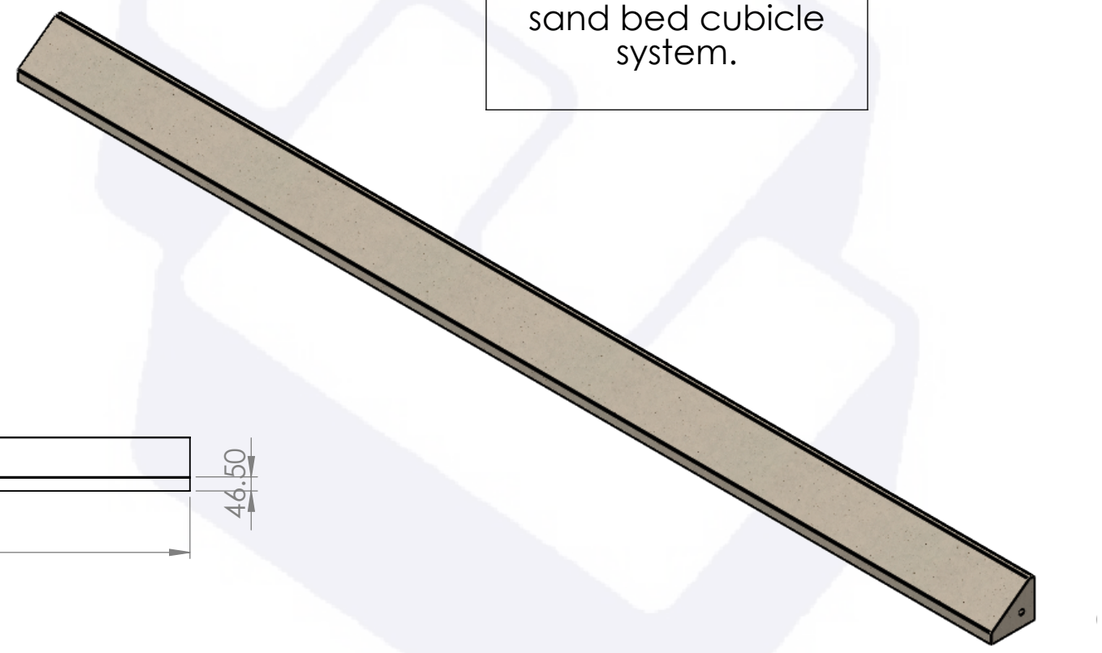

Our precast Heel Stones are designed to be used with the sand bed cubicle system.

The standard size of our Heel stones is 200m (8") wide x 175mm (7") deep x 4500mm (15") long.

They are manufactured with 3 holes along the length of the heel stone so that it can be securely fixed to the floor. A hole in each end allows the heel stones to be joined together to form a continues run.

DO NOT SCALE DRAWING			REVISION		
CRAVEN CONCRETE LTD Manufacture, Supply & Installation of Quality Concrete For Agriculture And Industry WWW.CRAVENCONCRETE.CO.UK					
TITLE: HEEL STONE 7" X 15"					
DWG NO. HS4500-175				MATERIAL: CONCRETE	
	NAME	SIGNATURE	DATE		
DRAWN	SAM KIRBY		23/02/18	WEIGHT: 0.22T	
CHK'D				TOLERANCES: +/- 5mm	
				A3	SCALE:1:50 SHEET 1 OF 1